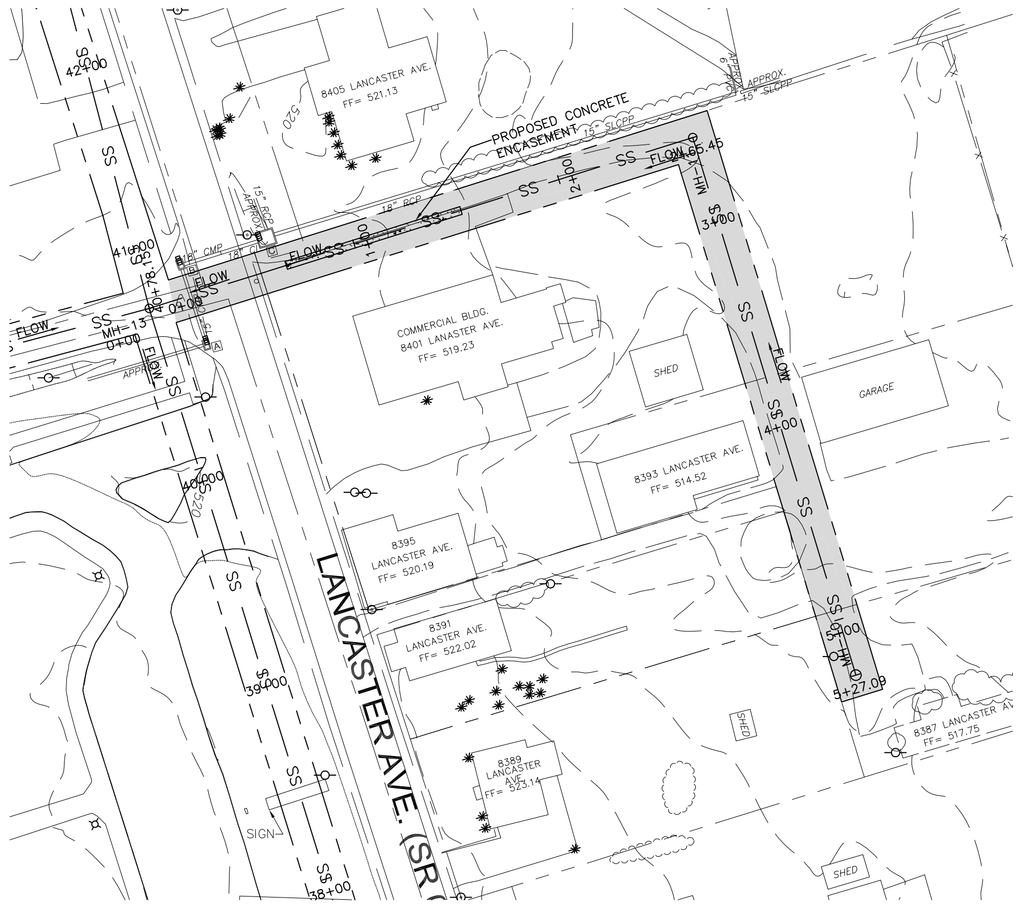

PLAN

BASELINE M STA. 0+00 TO 5+50

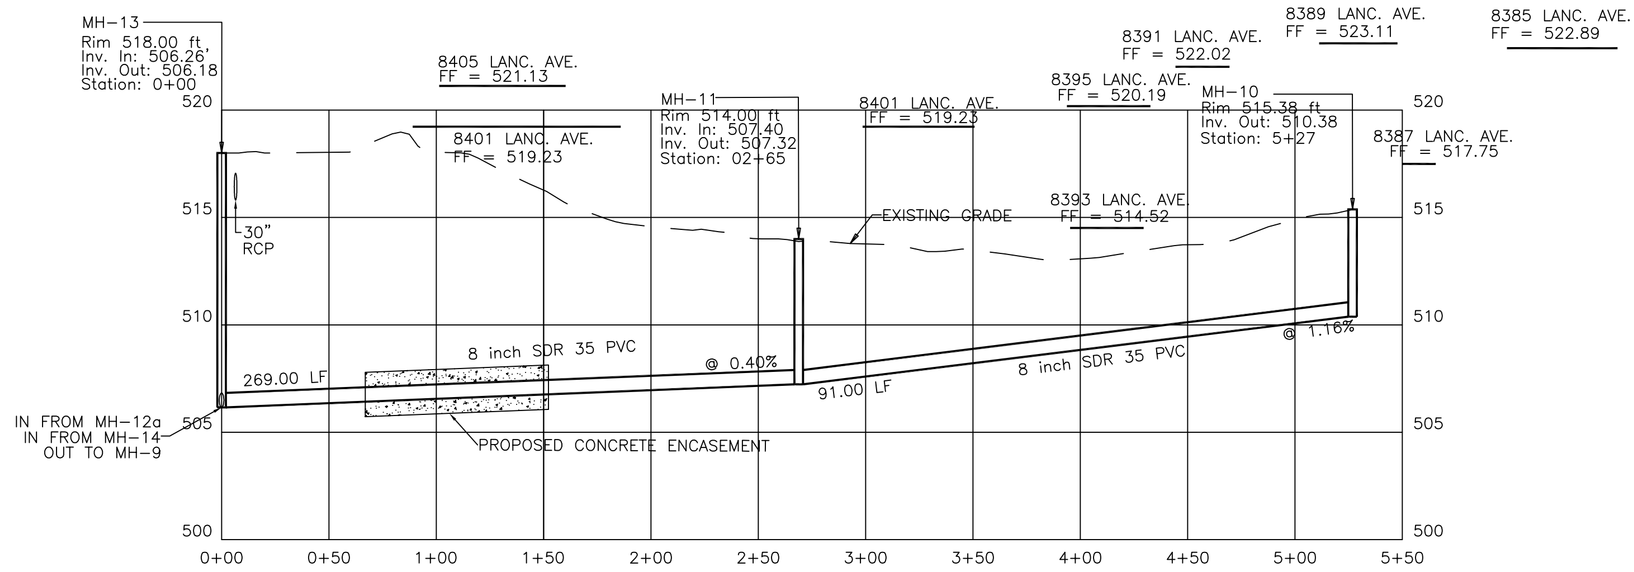

PROFILE

(BASELINE M)

1" = 50' HORIZ.
1" = 5' VERT.

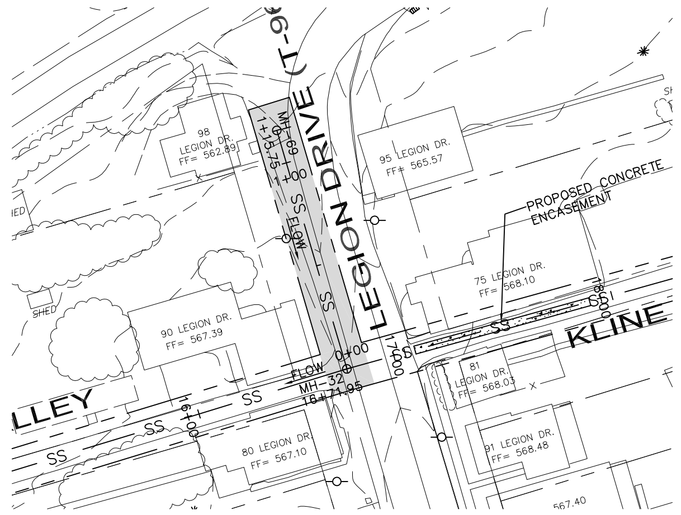

PLAN

BASELINE K STA. 0+00 TO 1+50

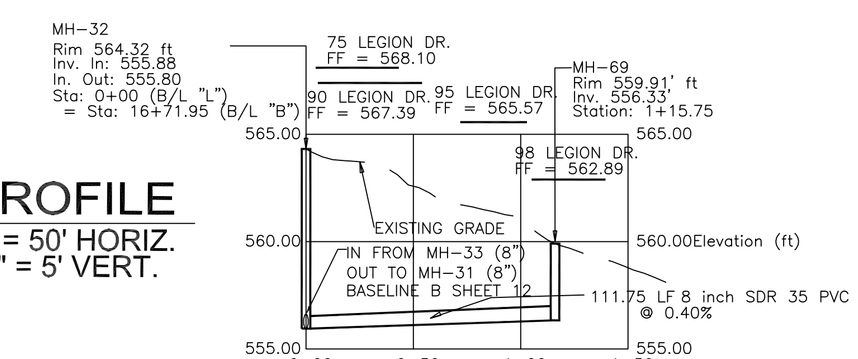

PROFILE

1" = 50' HORIZ.
1" = 5' VERT.

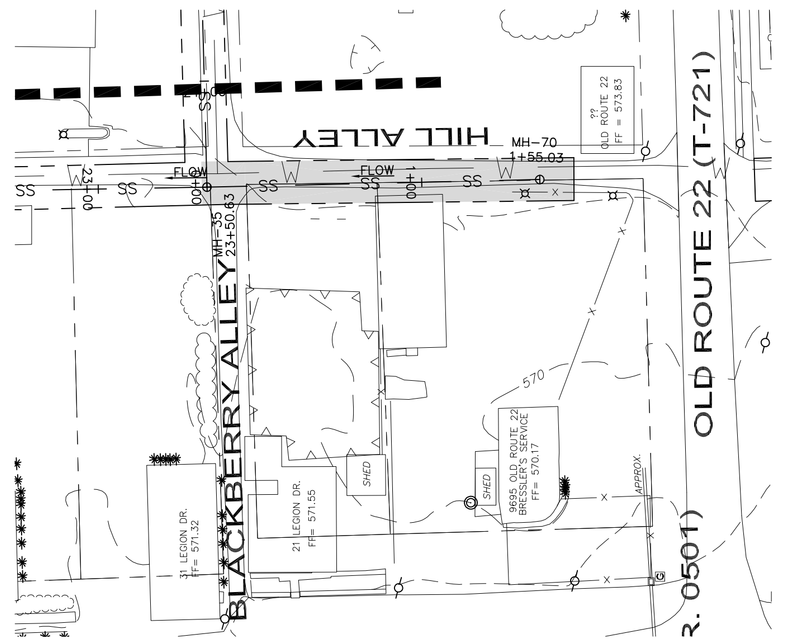

PLAN

BASELINE L STA. 0+00 TO 1+50

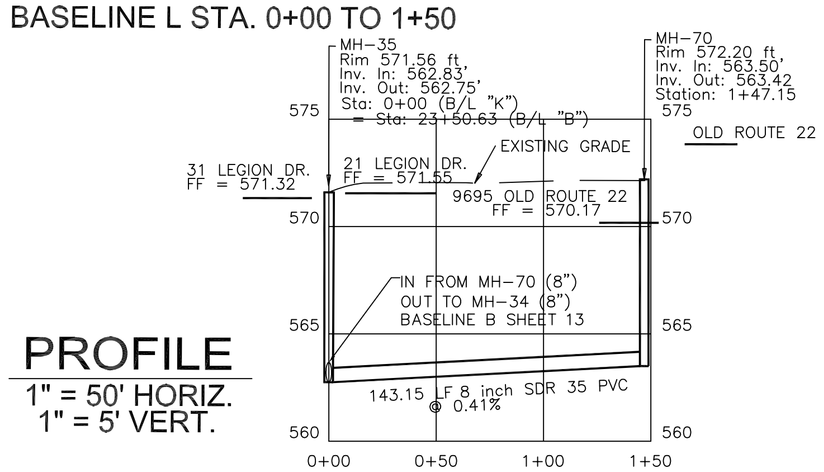

PROFILE

1" = 50' HORIZ.
1" = 5' VERT.

NO	DATE	REVISION
1	2/14/08	EASEMENT REVISION

SEAL

SEAL

JOHN K. ROCHE
PE-053824-E

MANAGER: JOHN K. ROCHE
DESIGN BY: BSC/ASG
CHECKED BY: JKR
DRAWN BY: JTB/ACH
CHECKED BY: JKR

SCALE 1" = 50'

CLIENT
BETHEL TOWNSHIP
MUNICIPAL AUTHORITY
P.O. BOX 24
BETHEL, PA 19507
(717) 933-8813

PROJECT TITLE
SANITARY SEWER PLANS
COLLECTION & CONVEYANCE LINES
FOR
THE VILLAGE OF BETHEL
BETHEL TOWNSHIP BERKS COUNTY, PA

SHEET TITLE
PLAN AND PROFILE
(Sheet 19 of 19)

VISION
ENGINEERING, INC.
CIVIL - SITE - MUNICIPAL
155 E. FRONT ST. - LITITZ, PA 17543
TEL. (717) 625-1930 FAX (717) 625 1931

DATE: JULY 3, 2006
PROJECT NO.: BTMA-0301
SHEET NO.: 22 OF 44

THESE PLANS ARE FOR REVIEW PURPOSES ONLY AND ARE NOT TO BE USED FOR CONSTRUCTION UNTIL ALL APPROPRIATE APPROVALS HAVE BEEN OBTAINED, INCLUDING APPROVAL BY JOHN K. ROCHE, P.E.

NOTE: REFER TO NOTES AND DETAILS CONTAINED ELSEWHERE IN THESE PLANS FOR ADDITIONAL INFORMATION.

THIS IS A COPY AND NOT THE ORIGINAL DRAWING. THE ORIGINAL DRAWING IS ON FILE IN OUR OFFICE. ANY LIABILITY WHATSOEVER IS LIMITED TO THE ORIGINAL DRAWING OR OUR LAST REVISION THERETO. ANY COPY NOT BEARING AN ORIGINAL SIGNATURE AND IMPRINTED SEAL SHALL NOT BE CONSIDERED AN OFFICIAL COPY.