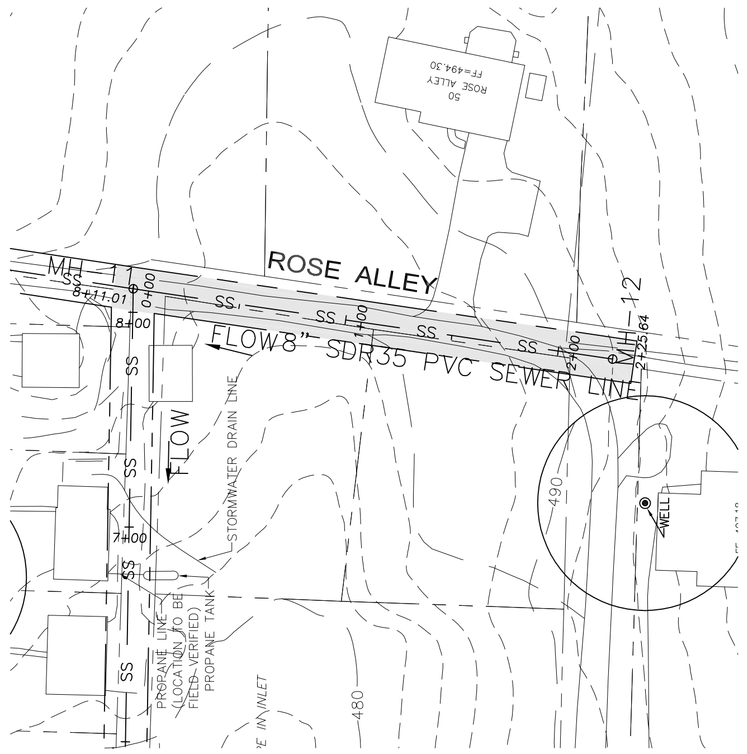

PLAN
MANHOLE 11 TO 12 (BASELINE E)

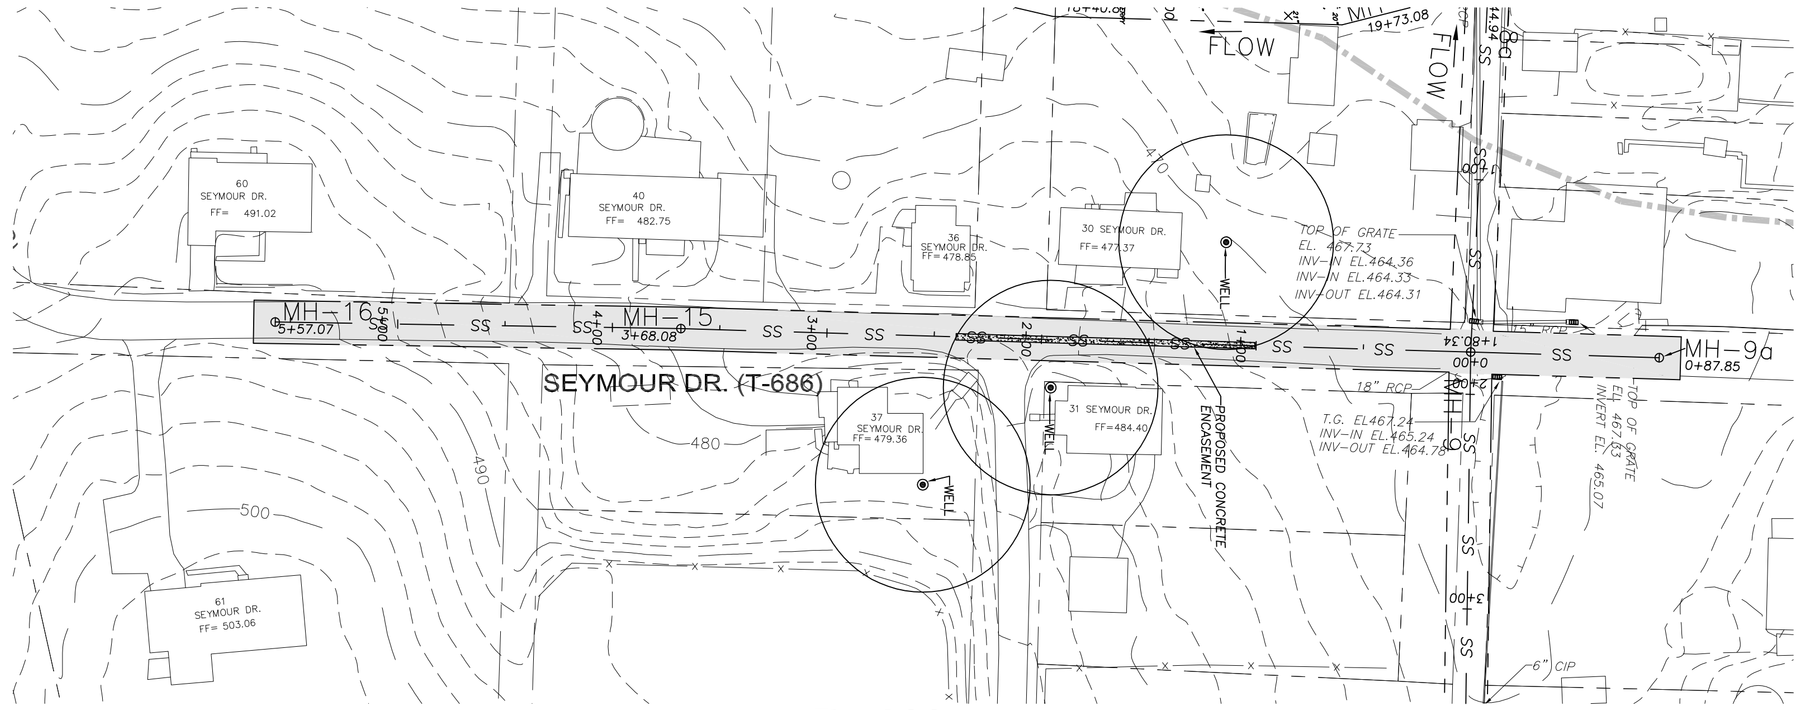

PLAN
MANHOLE 16 TO MANHOLE 9a (BASELINE F)

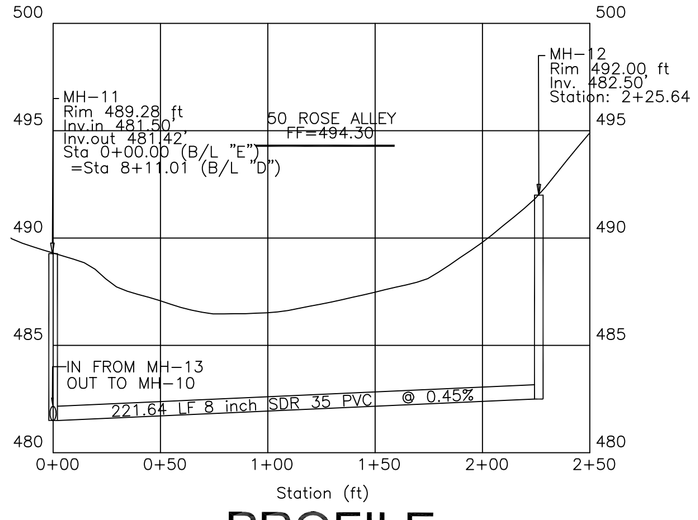

PROFILE
1" = 50' HORIZ.
1" = 5' VERT.

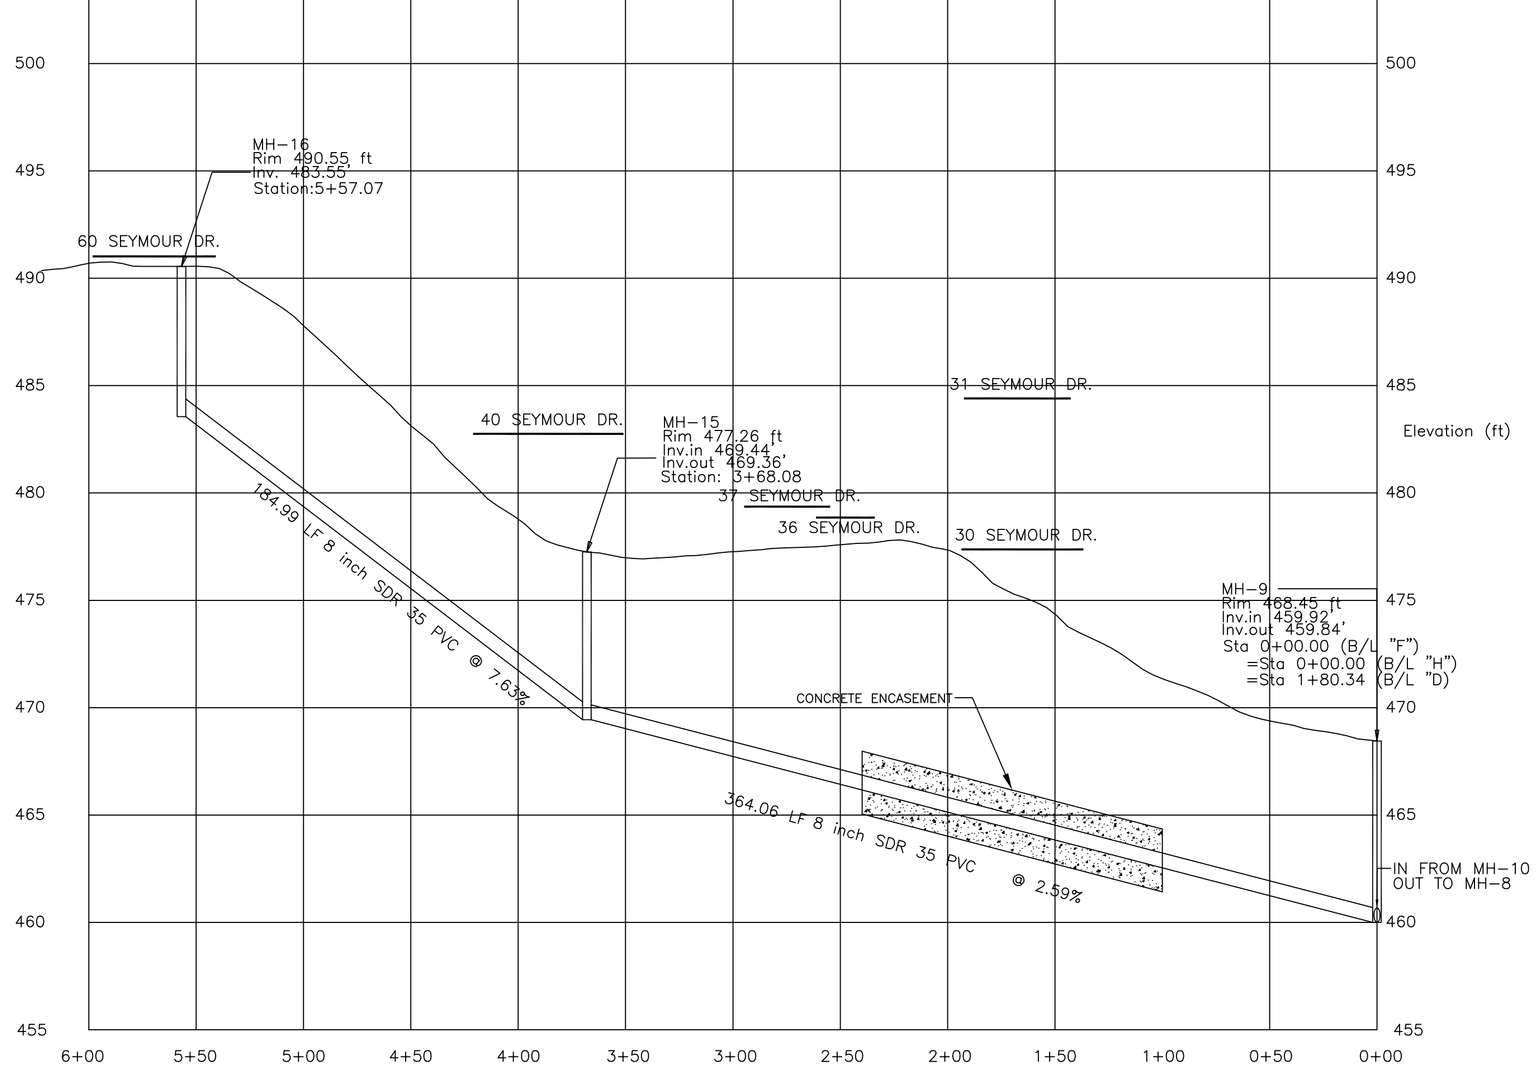

PROFILE
1" = 50' HORIZ.
1" = 5' VERT.

NO	DATE	REVISION
1	2/28/08	EASEMENT REVISION

SEAL

SEAL

JOHN K. ROCHE
PE-053824-E

MANAGER: JOHN K. ROCHE
DESIGN BY: BSC/ASG
CHECKED BY: JKR
DRAWN BY: JTB/ACH
CHECKED BY: JKR

SCALE
1" = 50'

CLIENT
BETHEL TOWNSHIP
MUNICIPAL AUTHORITY
P.O. BOX 24
BETHEL, PA 19507
(717) 933-8813

PROJECT TITLE
SANITARY SEWER PLANS
COLLECTION & CONVEYANCE LINES
FOR
THE VILLAGE OF FRYSTOWN
BETHEL TOWNSHIP BERKS COUNTY, PA

SHEET TITLE
PLAN AND PROFILE
(SHEET 8 of 9)

VISION
ENGINEERING, INC.
CIVIL - SITE - MUNICIPAL
155 E. FRONT ST. - LITITZ, PA 17543
TEL. (717) 625-1930 FAX (717) 625 1931

DATE: JULY 3, 2006
PROJECT NO.: BTMA-0302
SHEET NO.: 11 OF 31